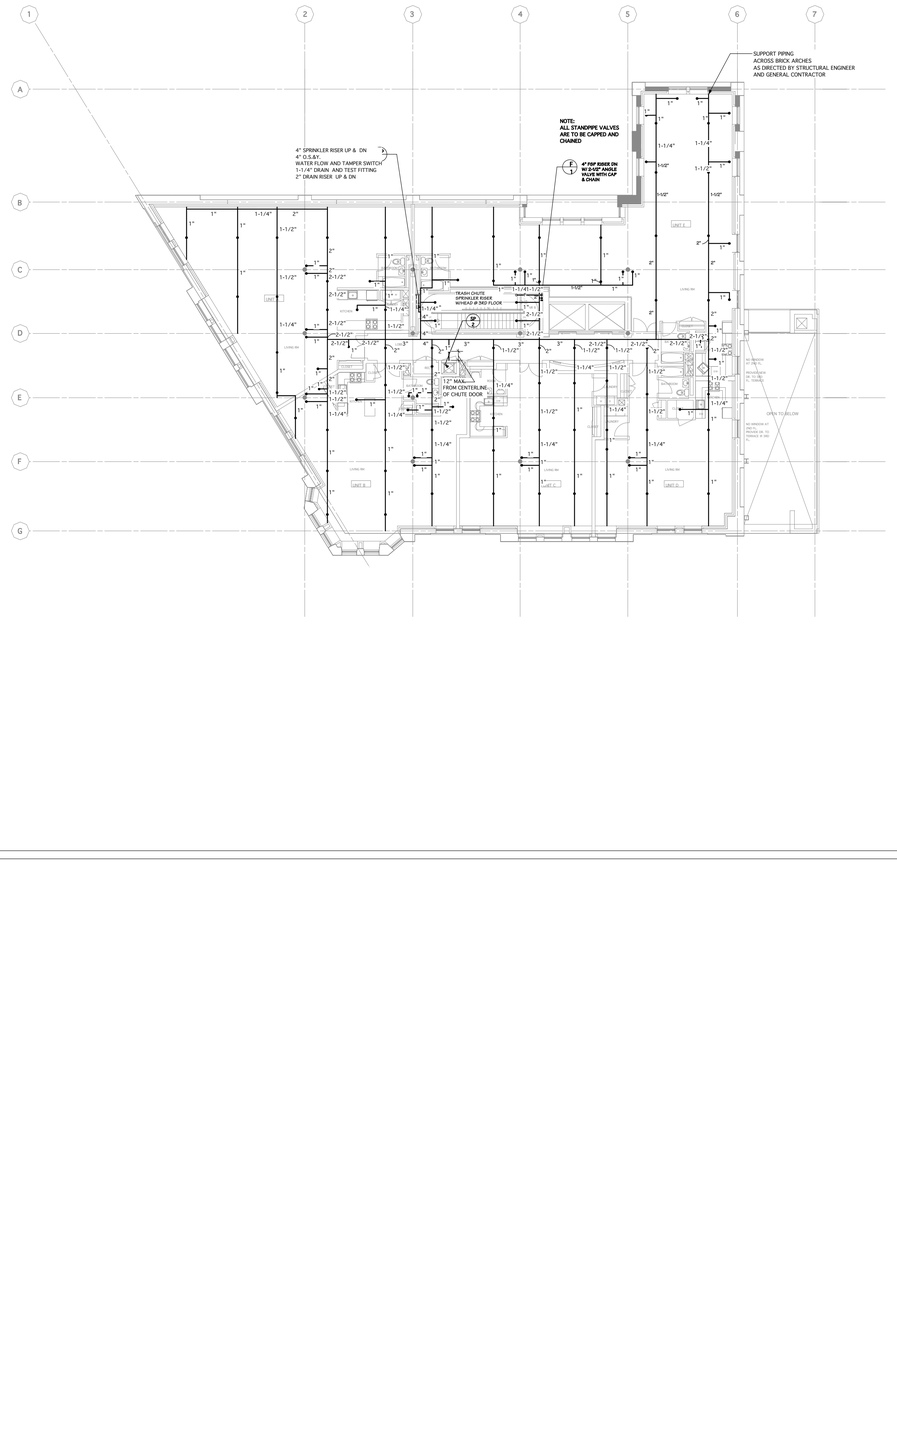

THIS PLAN IS APPROVED ONLY FOR WORK INDICATED ON THE APPLICATION SHEET. ALL OTHER MATTERS SHOWN ARE NOT TO BE RELIED UPON, OR TO BE CONSIDERED AS EITHER BEING APPROVED OR IN ACCORDANCE WITH APPLICABLE CODES.

THE DWYER

258 - 264 ST NICHOLAS AVENUE

NEW YORK, NY 10027

ARCHITECT

CROSS CONSTRUCTION CO., INC
599 WEST HARTSDALE AVENUE SUITE 204
WHITE PLAINS, NEW YORK 10607

HISTORICAL CONSULTANT

HIGGINS AND QUASEBARTH
272 LAFAYETTE STREET
NEW YORK, NEW YORK 10012
TEL (212) 274-9468 FAX (212) 274-9380

STRUCTURAL ENGINEER

ANCHOR CONSULTING
19 MURRAY STREET - 4TH FLOOR
NEW YORK, NEW YORK 10007
TEL (212) 267-9385
FAX (212) 267-8795

MEP&I ENGINEER

ABRAHAM JOSELOW, PE., PC.
45 WEST 34TH STREET, SUITE 1101
NEW YORK, NY 10001
TEL (212) 736-2184 FAX (212) 736-0241
E-MAIL: PJOSELOW@EARTHLINK.NET

ELEVATOR CONSULTANT

D.TW
1220-02 28TH ROAD,
COLLEGE POINT, NY 11356
TEL (718) 321-0343 FAX (718) 321-1262
E-MAIL: dtwelevator@aol.com

CONSTRUCTION MANAGER

CROSS CONSTRUCTION
599 WEST HARTSDALE AVENUE 204
WHITE PLAINS, NY 10603
TEL (914) 328-7656
FAX (914) 328-7658

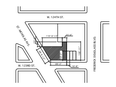

KEY PLAN

REVISIONS -

No.	DATE	COMMENT

SEAL

DRAWING TITLE TYPICAL FLOOR (2-5) PLAN

SCALE	1/8"=1'-0"
DRAWN BY	PJ
CHECKED BY	AJ
ISSUE DATE	1/24/02
2ND/ISSUE	

JOB NUMBER 3.06.22.01

SP-3

D.O.B. No.

DRAWING No.