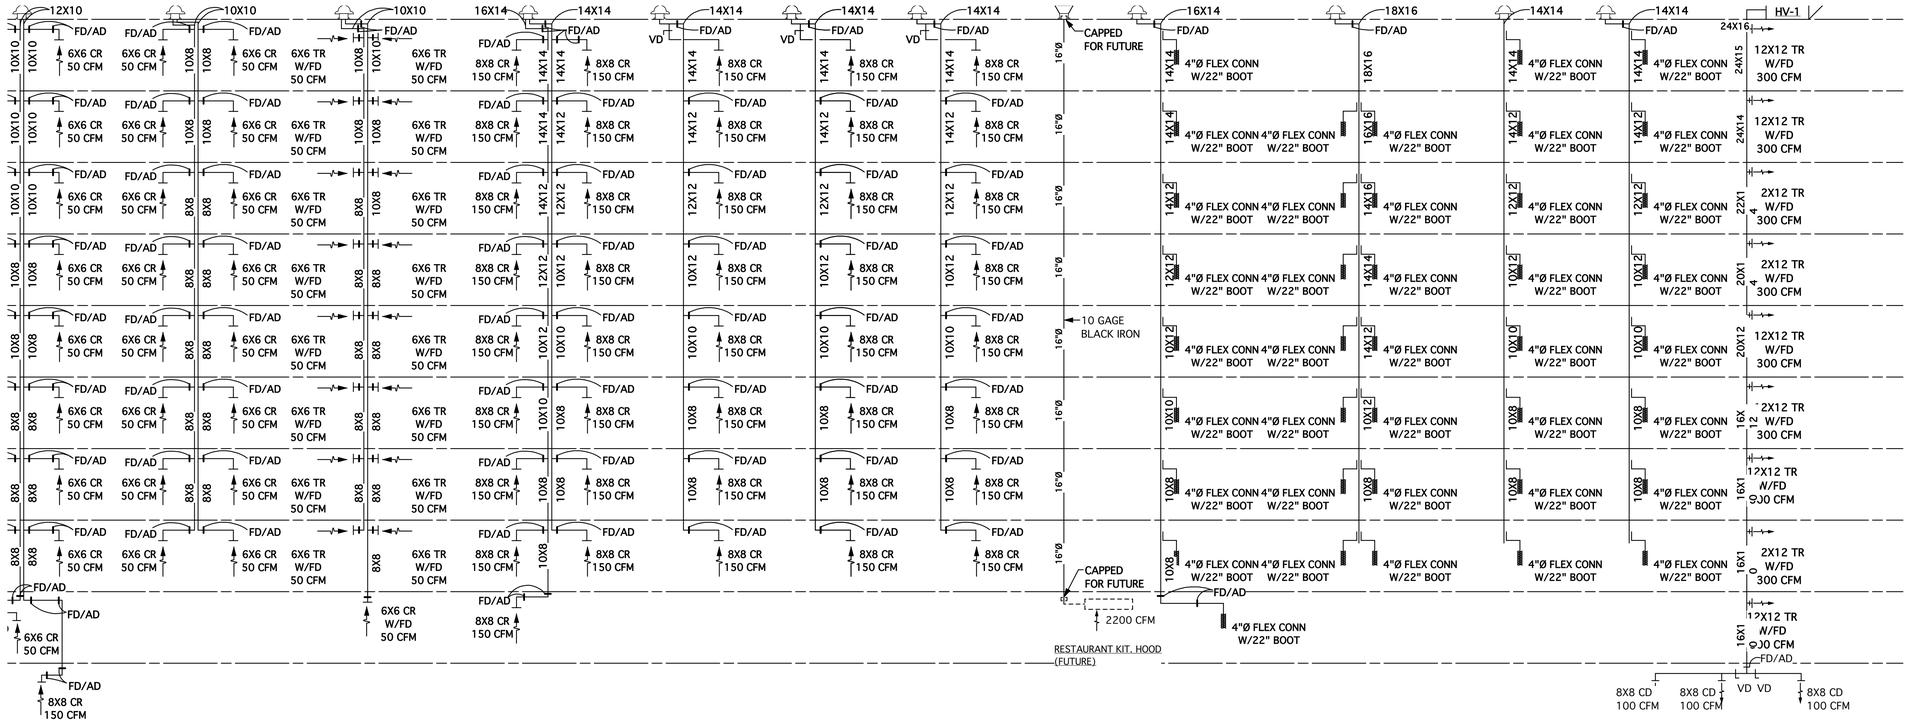

NTILATION RISER DIAGRAMS

TO SCALE

VENTILATION NOTES

1. BATHROOM EXHAUST DUCTS TO 22 GAUGE.
2. KITCHEN EXHAUST DUCTS TO BE 18 GAUGE.
3. DRYER EXHAUST DUCT TO BE 18 GUAGE ALUMINIUM, SMOOTH INSIDE WITH ROUND HEAD SCREWS.
4. CORRIDOR SUPPLY DUCT AND COMPACTOR EXHAUST TO BE 22 GAUGE.
5. SEE PLANS FOR OFFSETS AND ADDITIONAL FD'S.

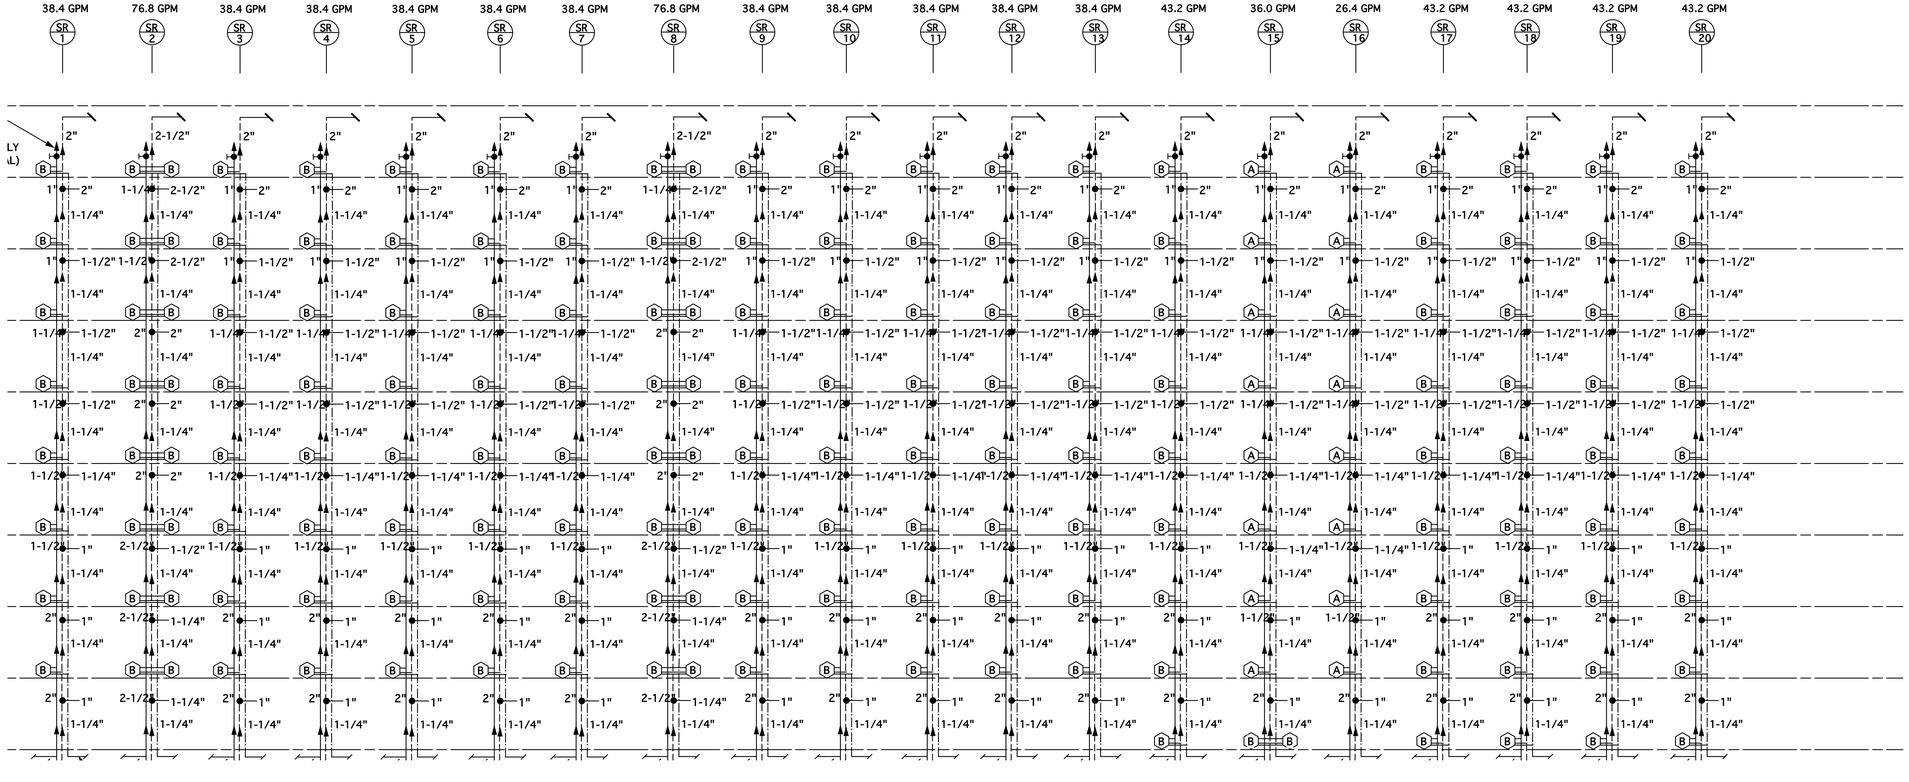

258 - 264 S

A

CROSS CONSTI
599 WEST HARTSDAI
WHITE PLAINS,

HISTORICA

HIGGINS AN
270 LAFA
NEW YORK, N
TEL (212) 274-9468

STRUCTUI

ANCHOR
19 MURRAY STRI
NEW YORK,
TEL (21
FAX (21

MEPS

ABRAHAM JK
45 WEST 34TH S
NEW YO
TEL (212) 736-2584
E-MAIL: PJOSELO

ELEVATO

120-02
COLLEGE PI
TEL (718) 321-0343
E-MAIL: dtme

CONSTRUC

CROSS C
599 WEST HARTSD
WHITE PLA
TEL (91
FAX (91

KEY PLAN

REVISIONS :

No.	DATE